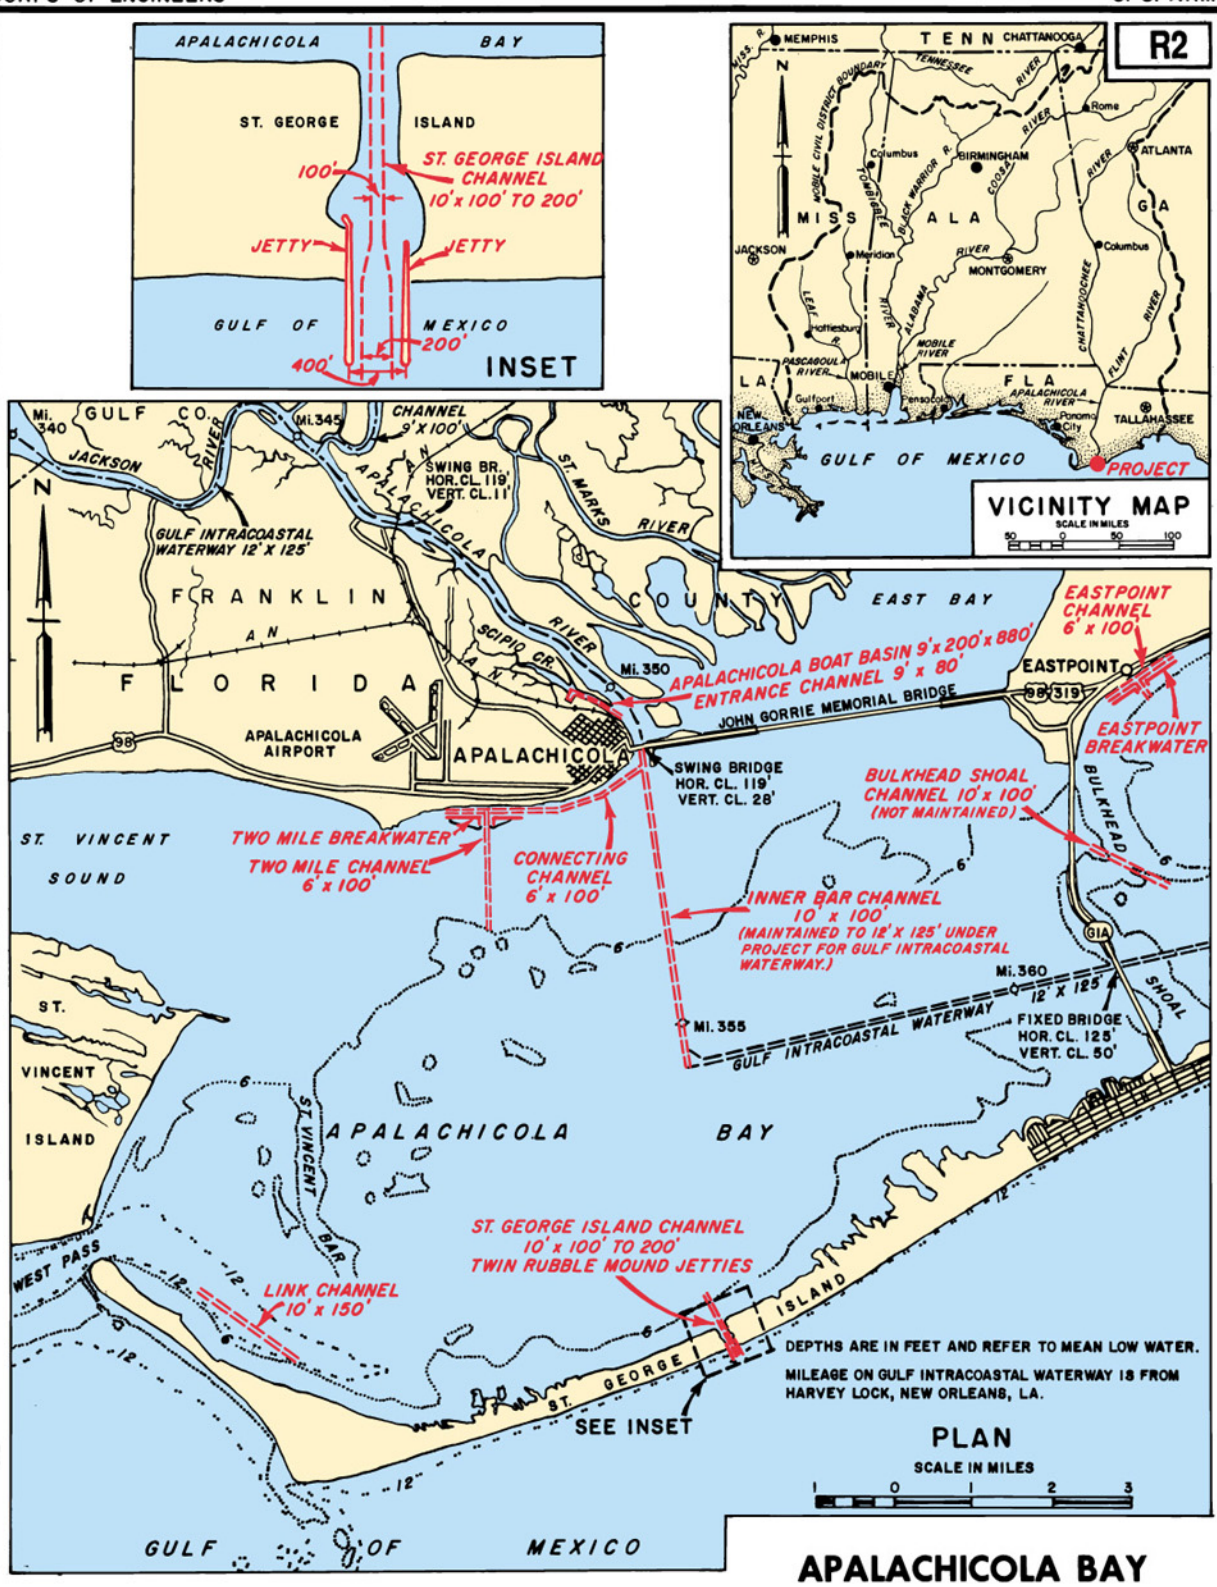

APALACHICOLA BAY
FLORIDA

REVISED TO 30 SEPTEMBER 1998

OFFICE OF THE DISTRICT ENGINEER
MOBILE, ALABAMA