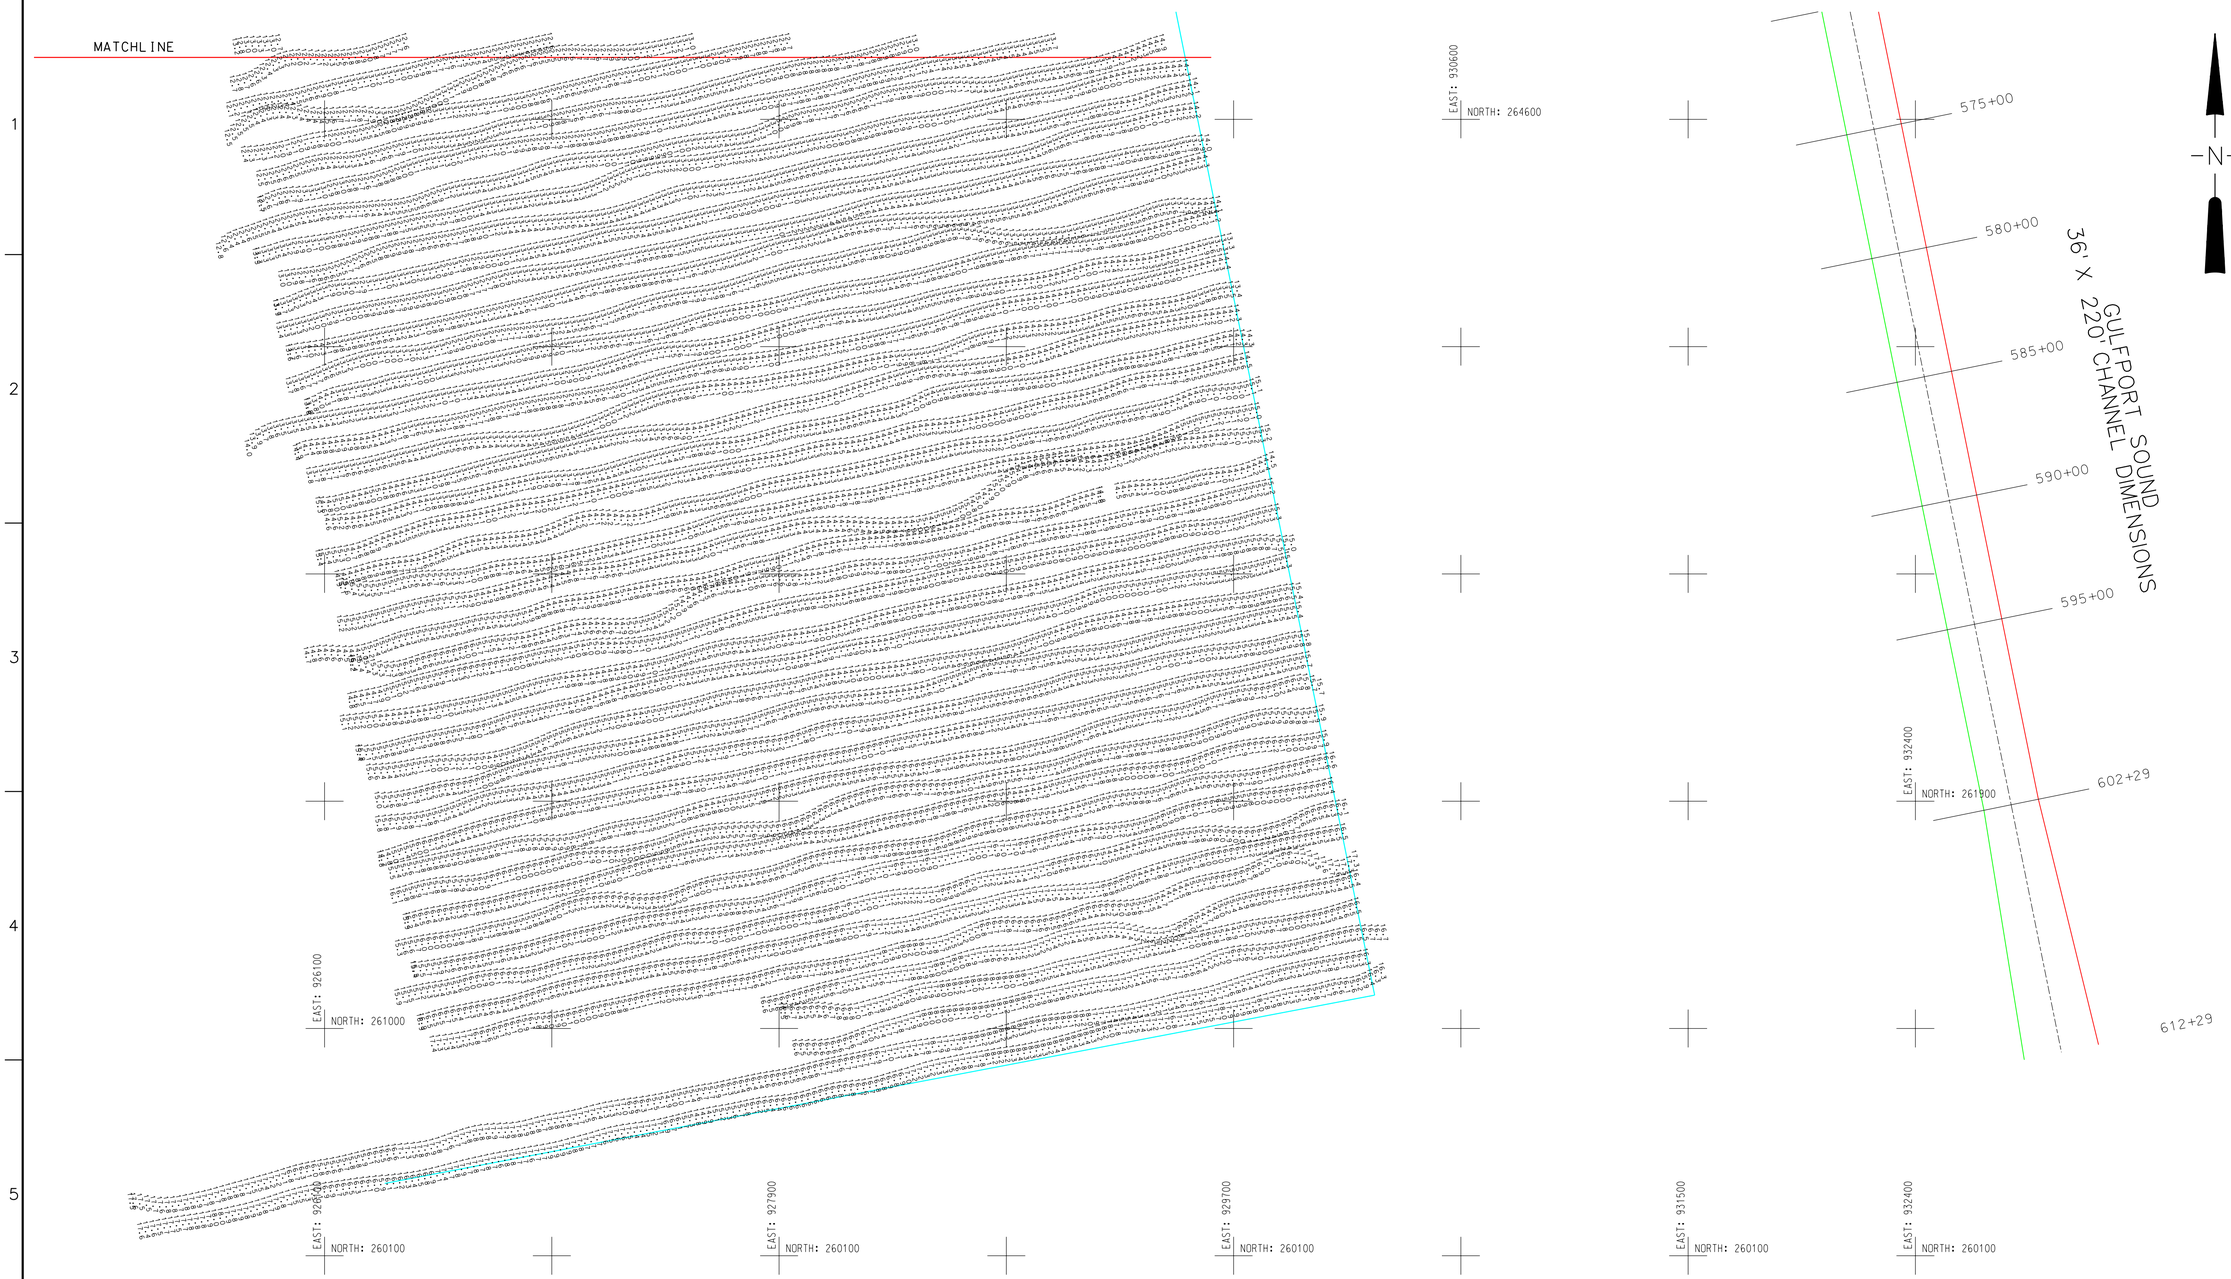

NOTES:

1. ALL ELEVATIONS SHOWN ARE REFERENCED TO MEAN LOWER LOW WATER. (M.L.L.W.)
2. COORDINATES ARE REFERENCED TO MISSISSIPPI STATE PLANE COORDINATE SYSTEM 83 DATUM EAST ZONE.
3. SURVEYED BY: WEEKS MARINE, INC.
4. SURVEY VESSEL: BAYOU BLUE
5. TIDE: +0.49 THRU: +2.30
6. SURVEY DATE: 05/6/09, 06/02-05/09, 07/16/09
7. THE INFORMATION DEPICTED ON THIS MAP REPRESENTS THE RESULTS OF SURVEYS MADE ON THE DATES INDICATED AND CAN ONLY BE CONSIDERED AS INDICATING THE GENERAL CONDITIONS EXISTING AT THE TIME.

SCALE 1"=300'

300' 0 300 600'

US Army Corps of Engineers
Mobile District

Symbol	Description	Date	Approved

U.S. ARMY ENGINEER DISTRICT
CORPS OF ENGINEERS
MOBILE, ALABAMA

Designed By: J. ROWELL	Date: SEPT. 2, 2009
Drawn By: J. ROWELL	File No. DA9
Checked By:	I.S.O. Sheet File Name: DA9071609B.DGN
Reviewed By:	Solicitation Number: DA9071609B

GULFPORT HARBOR, MISSISSIPPI

DISPOSAL AREA 9 BD SURVEY

Sheet Reference Number:

2 OF 2