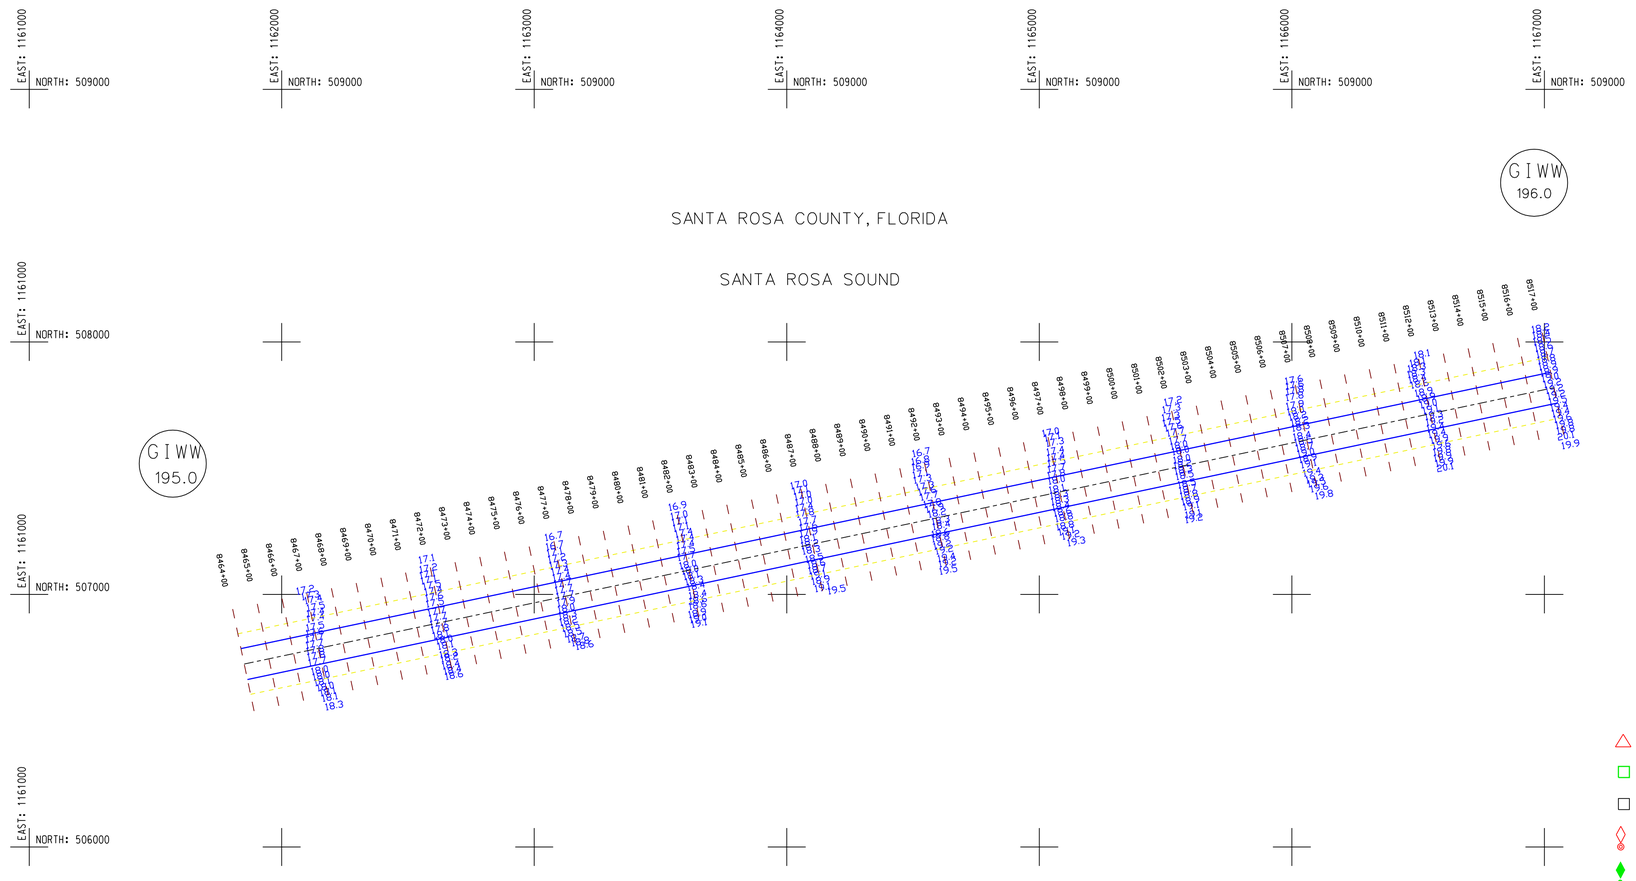

LEGEND

- Red Day Board
- Green Day Board
- Mile Markers
- Red Nun
- Green Can
- Gage
- Survey Monument
- (0) Contour Marker
- Flashing Red Light
- Flashing Green Light
- Beacon
- Lighted Beacon
- No Wake Sign
- Disposal Area Pole
- Disposal Area Number
- Flow Direction
- Area to be Dredged
- Disposal Area

DISCLAIMER

Access Constraints: The US Government furnishes this data and the recipient accepts and uses it with the express understanding that the United States government makes no warranties, expressed or implied, concerning the accuracy, completeness, readability, usability or suitability for any particular purpose of the information and the data furnished. The United States shall be under no liability whatsoever to any person by reason of any use made thereof. This data belongs to the Government. Therefore the recipient further agrees not to represent this data to anyone as other than government provided data. The recipient may not transfer this data to others without also transferring this disclaimer.

Distribution Liability: The data represents the results of data collection/processing for a specific U.S. Army Corps of Engineers activity and indicates the general existing conditions. As such, it is only valid for it's intended use, content, time, and accuracy specifications. The user is responsible for the results of any application of the data for other than it's intended purpose.

GIWW MILE 195.0
CENTERLINE COORDINATES

STATION	NORTHINGS	EASTINGS
8464+00	506724.43	1161851.58
8517+00	507818.65	1167037.39

NOTES:

1. ALL ELEVATIONS SHOWN ARE REFERENCED TO MEAN LOWER LOW WATER. (M.L.L.W.)
2. COORDINATES ARE REFERENCED TO FLORIDA/NORTH STATE PLANE COORDINATE SYSTEM 83 DATUM. ZONE 903.
3. SURVEYED BY: DF,BR,BP/SEMINOLE
4. TIDE: +.55
5. SURVEY DATE: 26 JUL. 2005

SCALE 1"=300'
300' 0 300 600'

US Army Corps of Engineers
Mobile District

Symbol	Description	Date	Approved

Date: AUGUST 24, 2005
File No. G195
I.S.O. Sheet File Name: G195C0726.DGN
Solicitation Number: X
Designed By: MW
Drawn By: MW
Checked By: WG
Reviewed By: TJ

U.S. ARMY ENGINEER DISTRICT
CORPS OF ENGINEERS
MOBILE, ALABAMA

AFTER HURRICANE DENNIS

GULF INTRACOASTAL WATERWAY
SATA ROSA SOUND TO DAUPHIN ISLAND
SANTA ROSA SOUND

GIWW M. 195.0-196.0
8464+00-8517+00
CONDITION SURVEY

Sheet Reference Number:
2 OF 59