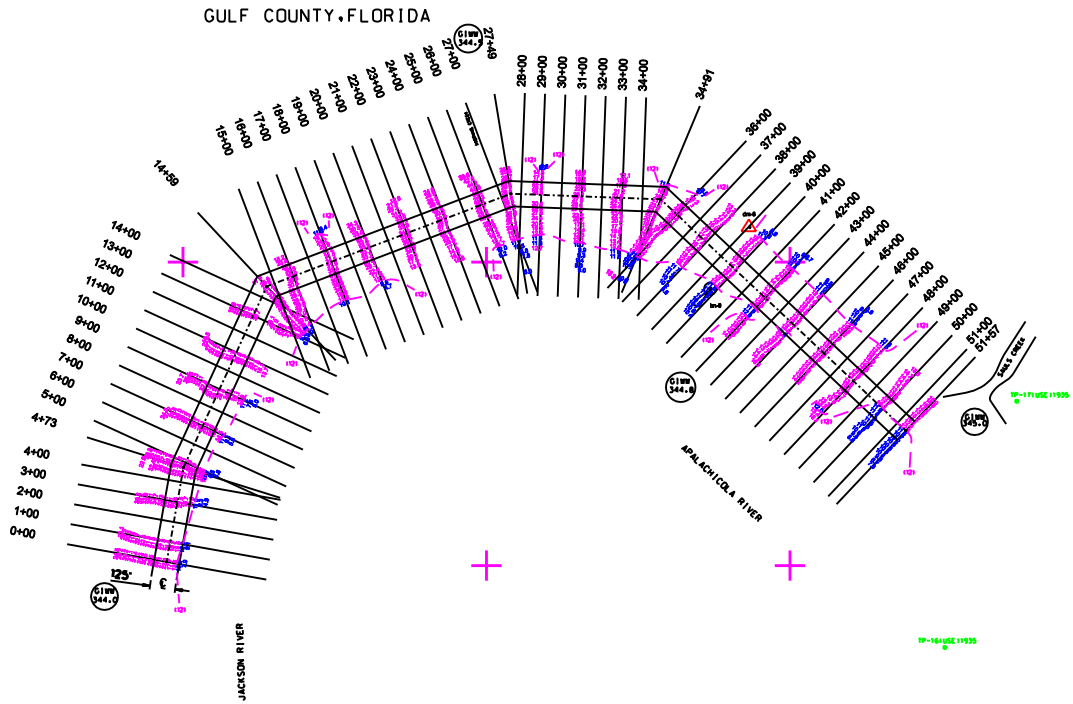

LEGEND

- Red Day Board
- Green Day Board
- Mile Markers
- Red Nun
- Green Can
- Gage
- Survey Monument
- (0) Contour Marker
- Flashing Red Light
- Flashing Green Light
- Beacon
- Lighted Beacon
- No Wake Sign
- Disposal Area Pole
- Disposal Area Number
- Flow Direction
- Area to be Dredged
- Disposal Area

DISCLAIMER

Access Constraints: The US Government furnishes this data and the recipient accepts and uses it with the express understanding that the United States government makes no warranties, expressed or implied, concerning the accuracy, completeness, reliability, usability or suitability for any particular purpose of the information and the data furnished. The United States shall be under no liability whatsoever to any person by reason of any use made thereof. This data belongs to the Government. Therefore the recipient further agrees not to represent this data to anyone as other than government provided data. The recipient may not transfer this data to others without also transferring this disclaimer.

Distribution Liability: The data represents the results of data collection/processing for a specific U.S. Army Corps of Engineers activity and indicates the general existing conditions. As such, it is only valid for its intended use, content, time, and accuracy specifications. The user is responsible for the results of any application of the data for other than it's intended purpose.

HORIZONTAL CONTROL

	NORTHINGS	EASTINGS
TP-15(USE) 1935	284581.00	1791103.81
TP-16(USE) 1935	284284.86	1791156.14
TP-17(USE) 1935	285811.58	1792120.47
No.26 (1935)	283884.24	1792660.99

CHANNEL COORDINATES

STA. #	Left Toe N:	Left Toe E:	Center N:	Center E:	Right Toe N	Right Toe E
0+00	283903.3	1787939.8	283903.3	1789903.8	283903.3	1791867.8
1+00	283903.3	1787939.8	283903.3	1789903.8	283903.3	1791867.8
14+69	283903.3	1788762.5	283903.3	1790726.5	283903.3	1792689.5
14+69	283903.3	1788762.5	283903.3	1790726.5	283903.3	1792689.5
27+49	283903.3	1789610.1	283903.3	1791574.1	283903.3	1793537.8
27+49	283903.3	1789610.1	283903.3	1791574.1	283903.3	1793537.8
51+57	285712.8	1791676.1	285660.5	1791573.3	285607.5	1791530.4

NOTES:

1. ALL ELEVATIONS SHOWN ARE REFERENCED TO MEAN LOWER LOW WATER. (M.L.L.W.)
2. COORDINATES ARE REFERENCED TO FLORIDA/NORTH STATE PLANE COORDINATE SYSTEM 83 DATUM. ZONE 903.
3. SURVEYED BY: DF,LP/SEMINOLE
4. TIDE: -.8, -.7
5. SURVEY DATE: 14 APRIL 04

SCALE 1"=300'

300' 0 300 600'

US Army Corps of Engineers
Mobile District

Date	Description	Rev.	Approved

U.S. Army Corps of Engineers
Mobile District

Approved by: Date: APRIL, 2004
Drawn by: JD File No. G344
Checked by: WC Project No. C344040.0004
Reviewed by: RJ Contract Number:

GIWW M. 344.0-345.0
STA. 0+00-51+57
CONDITION SURVEY

Sheet Reference Number:
45 OF 52

...\G344\041404\G3440414.dxf 08/11/2004 10:42:21 AM